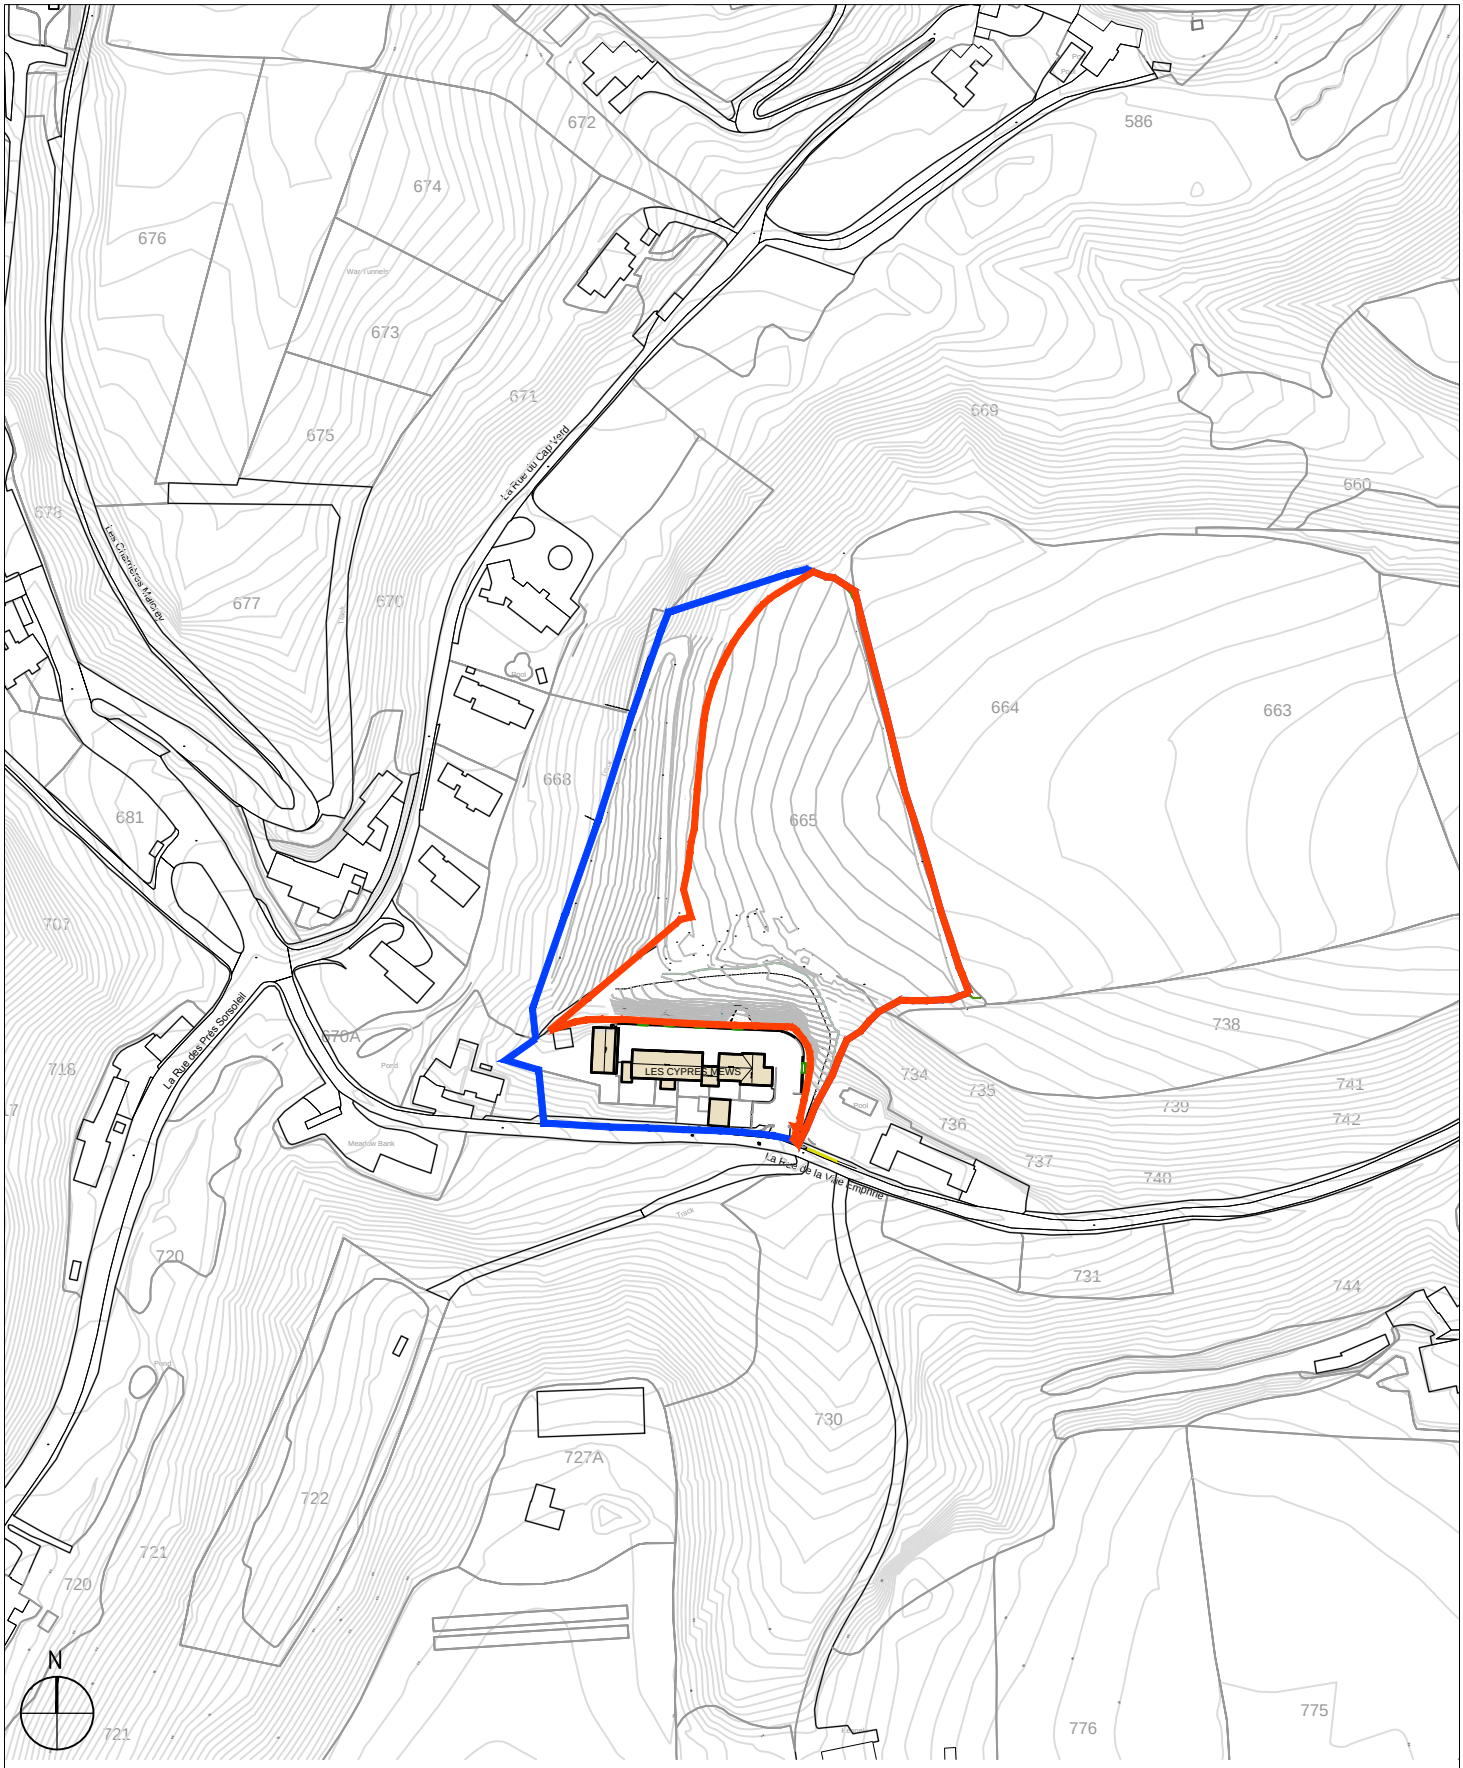

© Copyright States of Jersey 2012 Licence J77

Site in same ownership

Extent of Remedial Stabilisation Works

Issue	Revision	Initial	Date
P0	Preliminary issue	DBD	21/03/13

Project	Client	Title	Dwg No.
Les Cypres Mews Remedial Stablisation	Turrill Ltd	Location Plan	101

Job No. 1590	Date MAR 2013	Scale 1:2500@A4	Drawn DBD	Checked	Rev P0

Michael Felton Ltd.
LANDSCAPE ARCHITECTS
MFL
31 Hill Street
St Helier
Jersey
JE2 4UA
Channel Islands
telephone
01534 632101
facsimile
01534 632102
e-mail
admin@mfl.co.je

© Copyright Michael Felton Ltd.