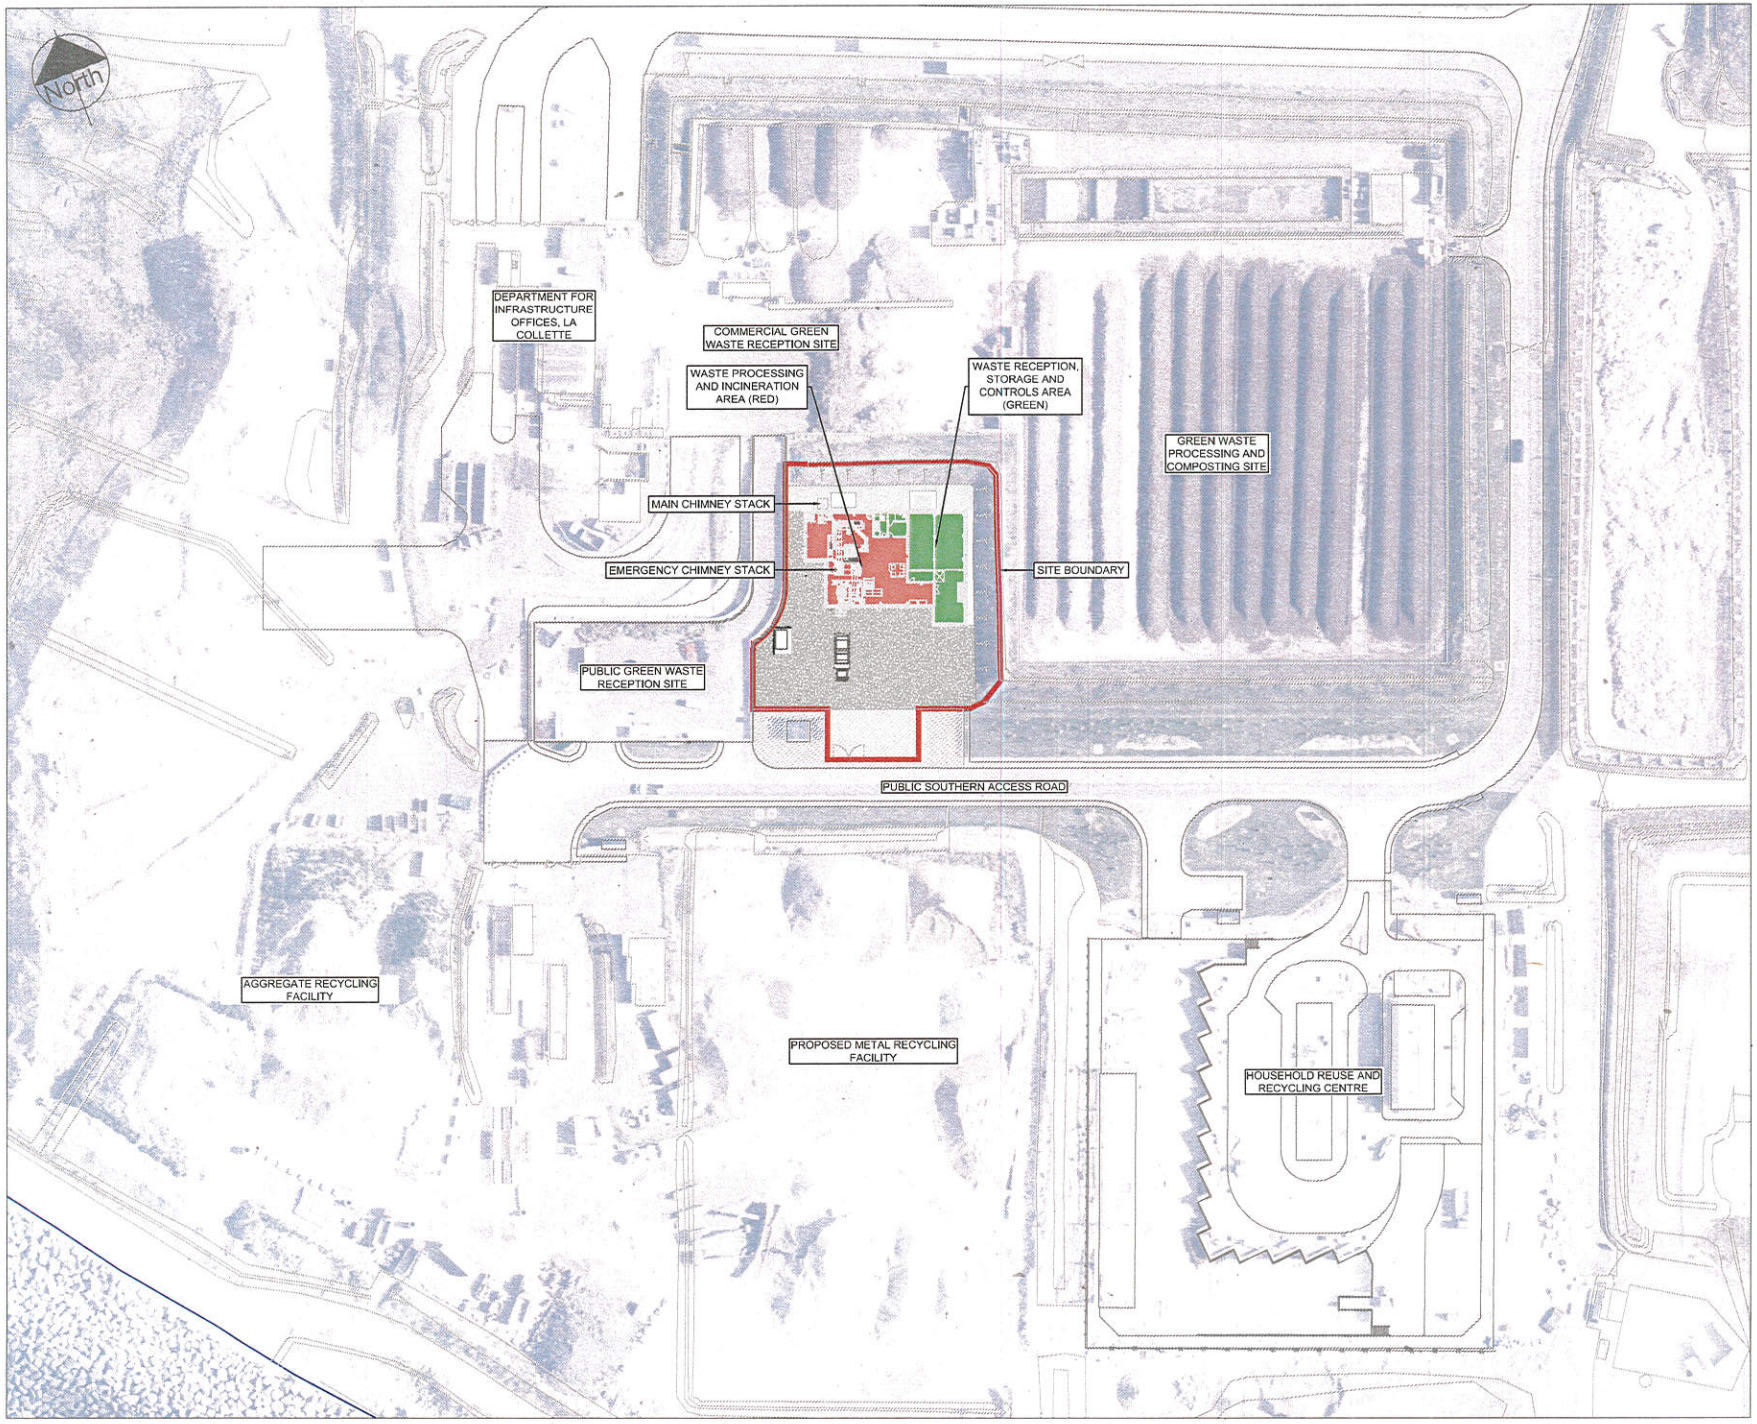

Drg. No. 10566/WML/001 (I1)

NOTES

States of Jersey Copyright 2018

Rev.	Date	Ints.	Details	Chkd
I1	26/01/2016	TLG	WML APPLICATION ISSUE	GD

States of Jersey
P.O. Box 412
Beresford House
Bellozanne Road
St Helier
Jersey
JE4 8UY
Tel - 01534 445509
Fax - 01534 445529
DEPARTMENT FOR INFRASTRUCTURE

Project
CLINICAL WASTE INCINERATOR
LA COLLETTE
ST. HELIER, JERSEY

Title
WASTE MANAGEMENT LICENCE
SITE LOCATION PLAN

Drawn by : TLG	Project Manager : S. FISHER
Designed by: TLG	Approved by: S. FISHER
Checked by : G. DAVIES	Date : 24 January 2018

Scales 1 : 500 @ A1

Drg. No. 10566/WML/001 (I1)